

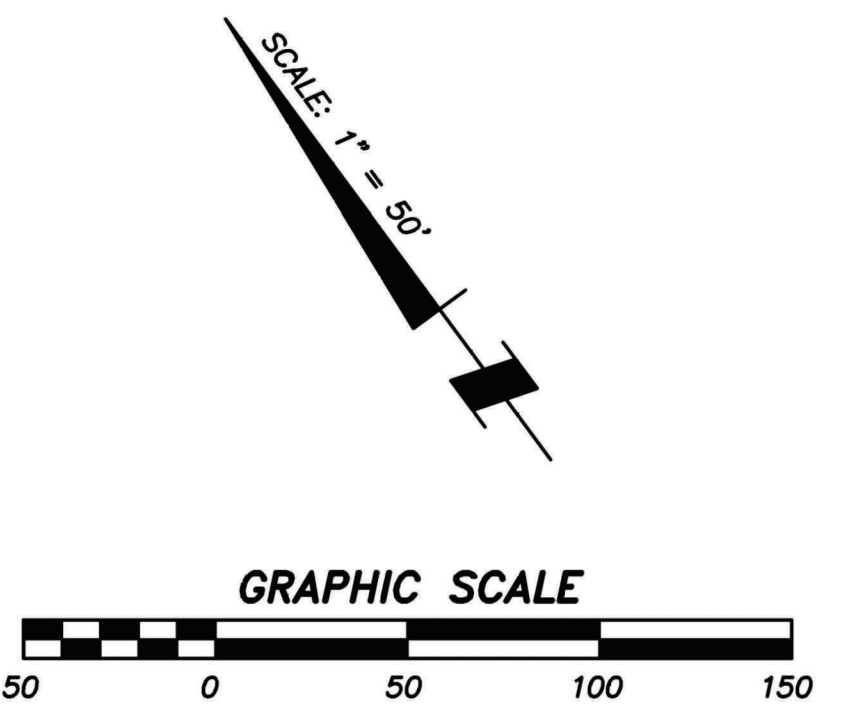



BAMIYAN MARKETPLACE ~ REVISED SITE PLAN

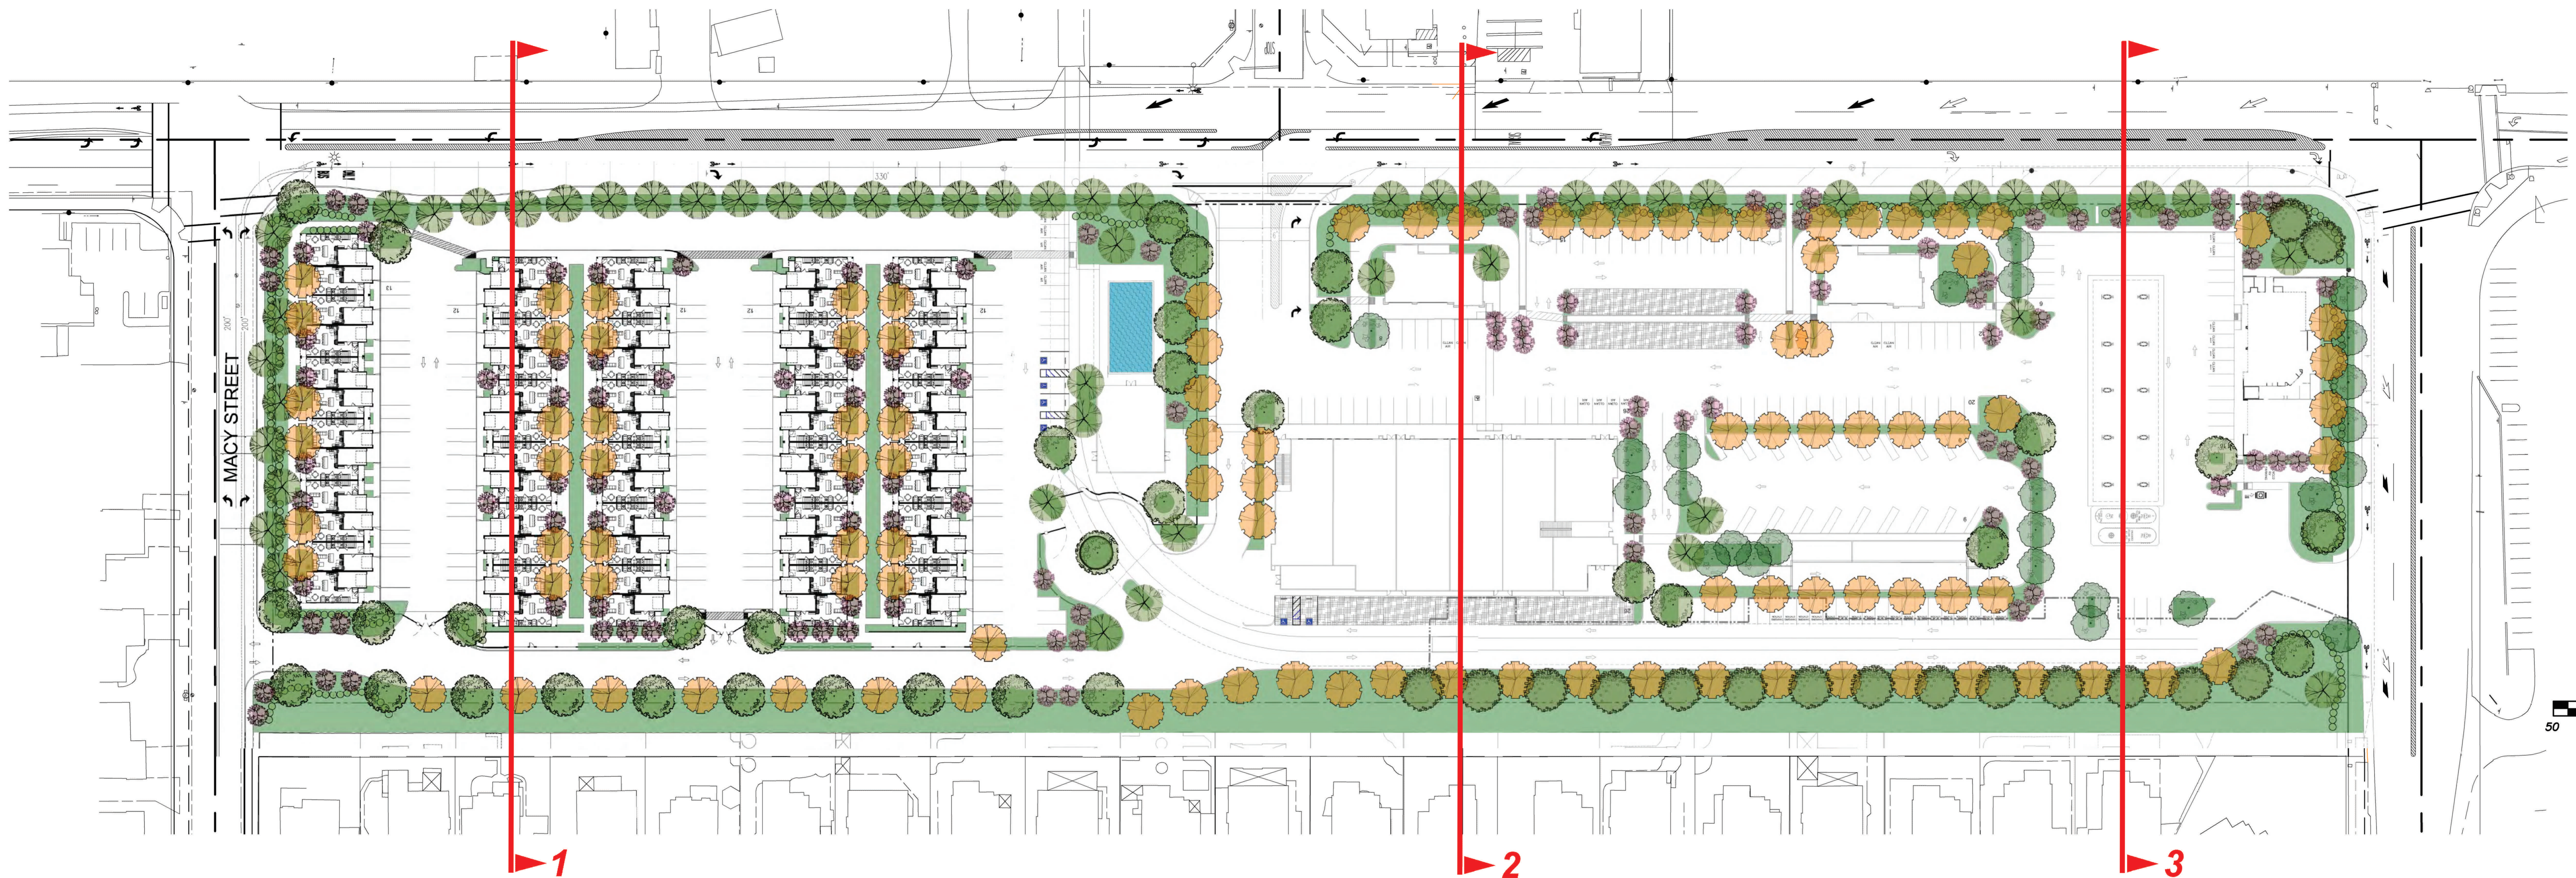


SITE SECTION 1
SCALE 1"=10', (H) & (V)

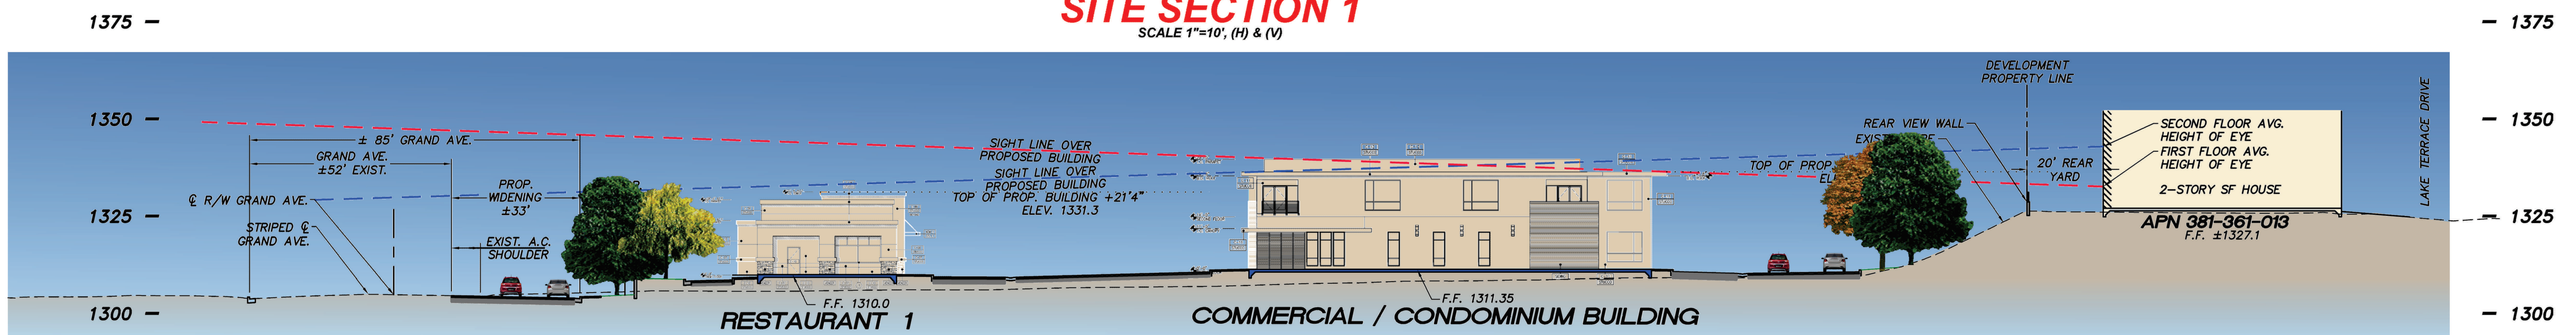

SITE SECTION 2
SCALE 1"=10', (H) & (V)

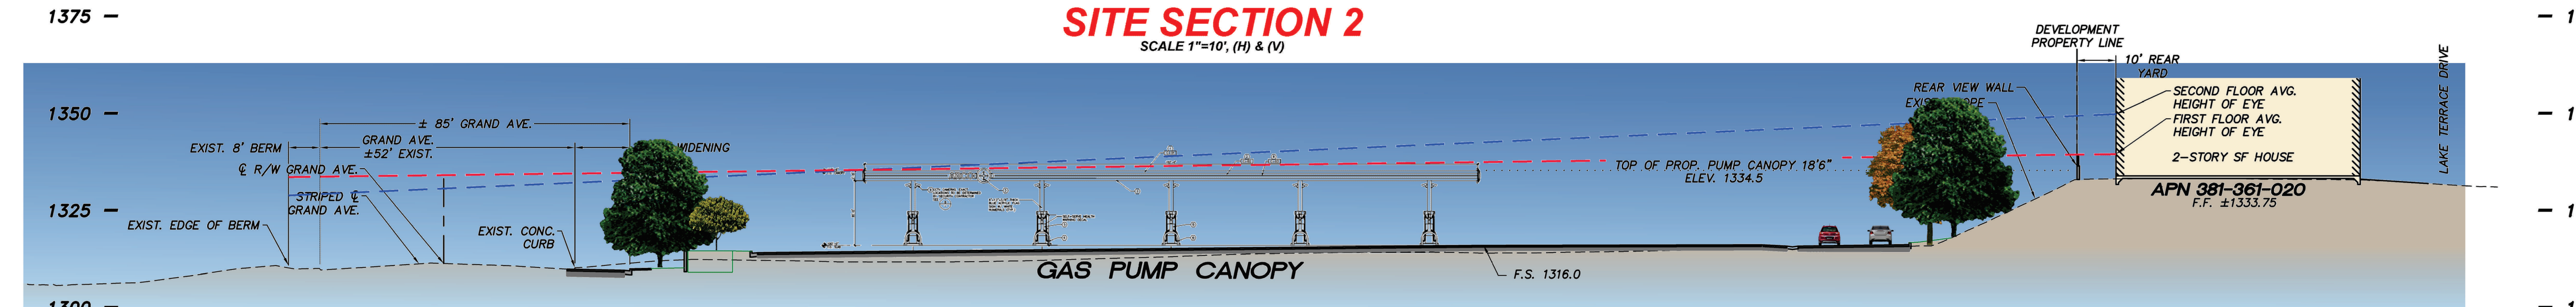

SITE SECTION 3
SCALE 1"=10', (H) & (V)

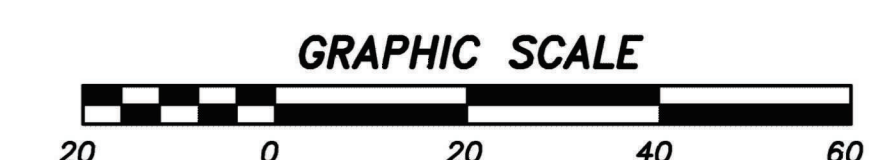

Ecosystem
Urban LES
LandscapeDynamics.net
Landscape Architecture and
Environmental Consulting
(951) 264-4839

SB&O
PLANNING ENGINEERING SURVEYING
3990 Ruffin Road, Suite 120
San Diego, Ca. 92123
858-560-1141
858-560-8157 Fax

FILE NAME: D:\76020 BAMIYAN MARKETPLACE\03 DWG\2-76020-06_2-STORY SECTIONING.PLOTED BY: STEPHEN DTT ON 4/27/2022 11:04 AM

JOB NO. 76020.99